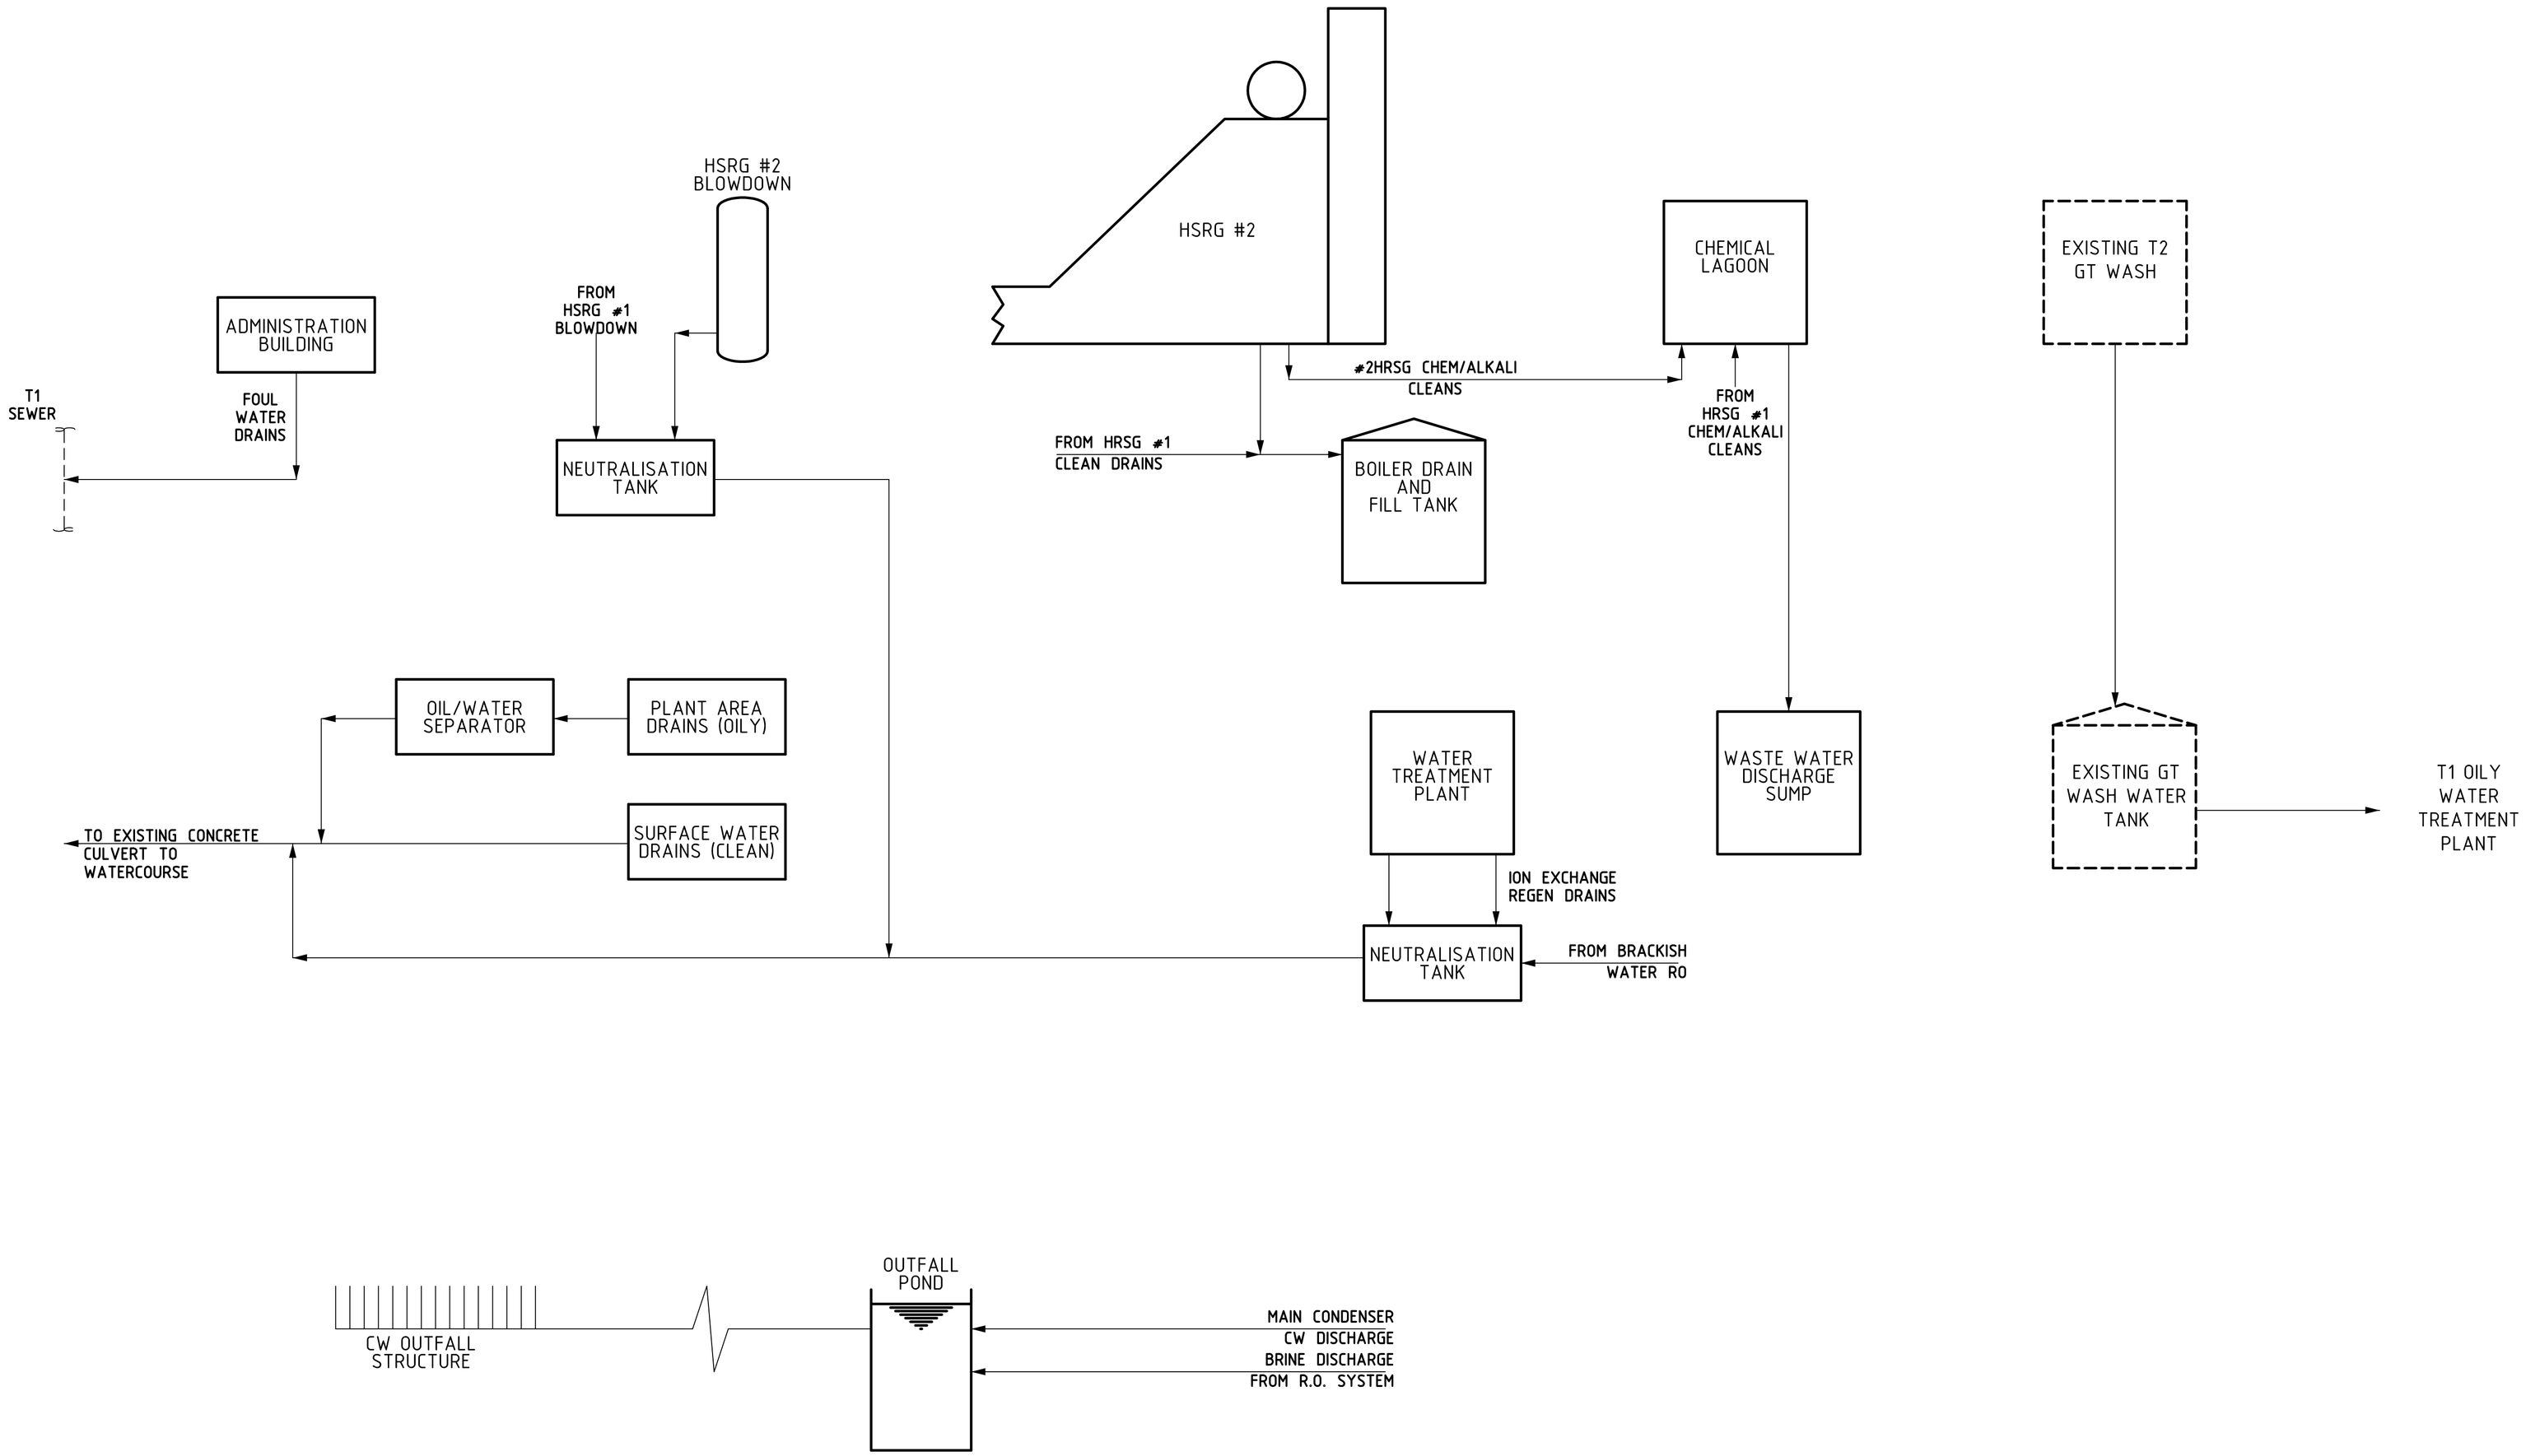

CONTINUED ON DRAWING NO

REV	DESCRIPTION	DWN	CHK	APPROVED	DATE

JACOBS

95 Bothwell Street
Glasgow
G2 7HX

Tel: +44 (0)141 240 4700
Fax: +44 (0)141 271 9833

PROJECT TITLE

DRAWING TITLE
PROJECT ASONA T2 PLANT EXPANSION
SCHEMATIC No. 2
PLANT WATER DRAINAGE SYSTEMS

CLIENT DRAWING NO.	CREATED BY	START DATE

JE PROJECT NO	DRAWING NO	REVISION
B1528700	FIGURE 5.38	

CONTINUED ON DRAWING NO

[Metric A1: 841x594] DO NOT SCALE, THIS DRAWING WAS GENERATED USING CAD AND MUST NOT BE ALTERED MANUALLY

FILE = C:\SCHEMATIC No2.dwg SAVED: 25/10/2010 16:01:40 : PLOTDATE = 25/10/2010 16:01:40