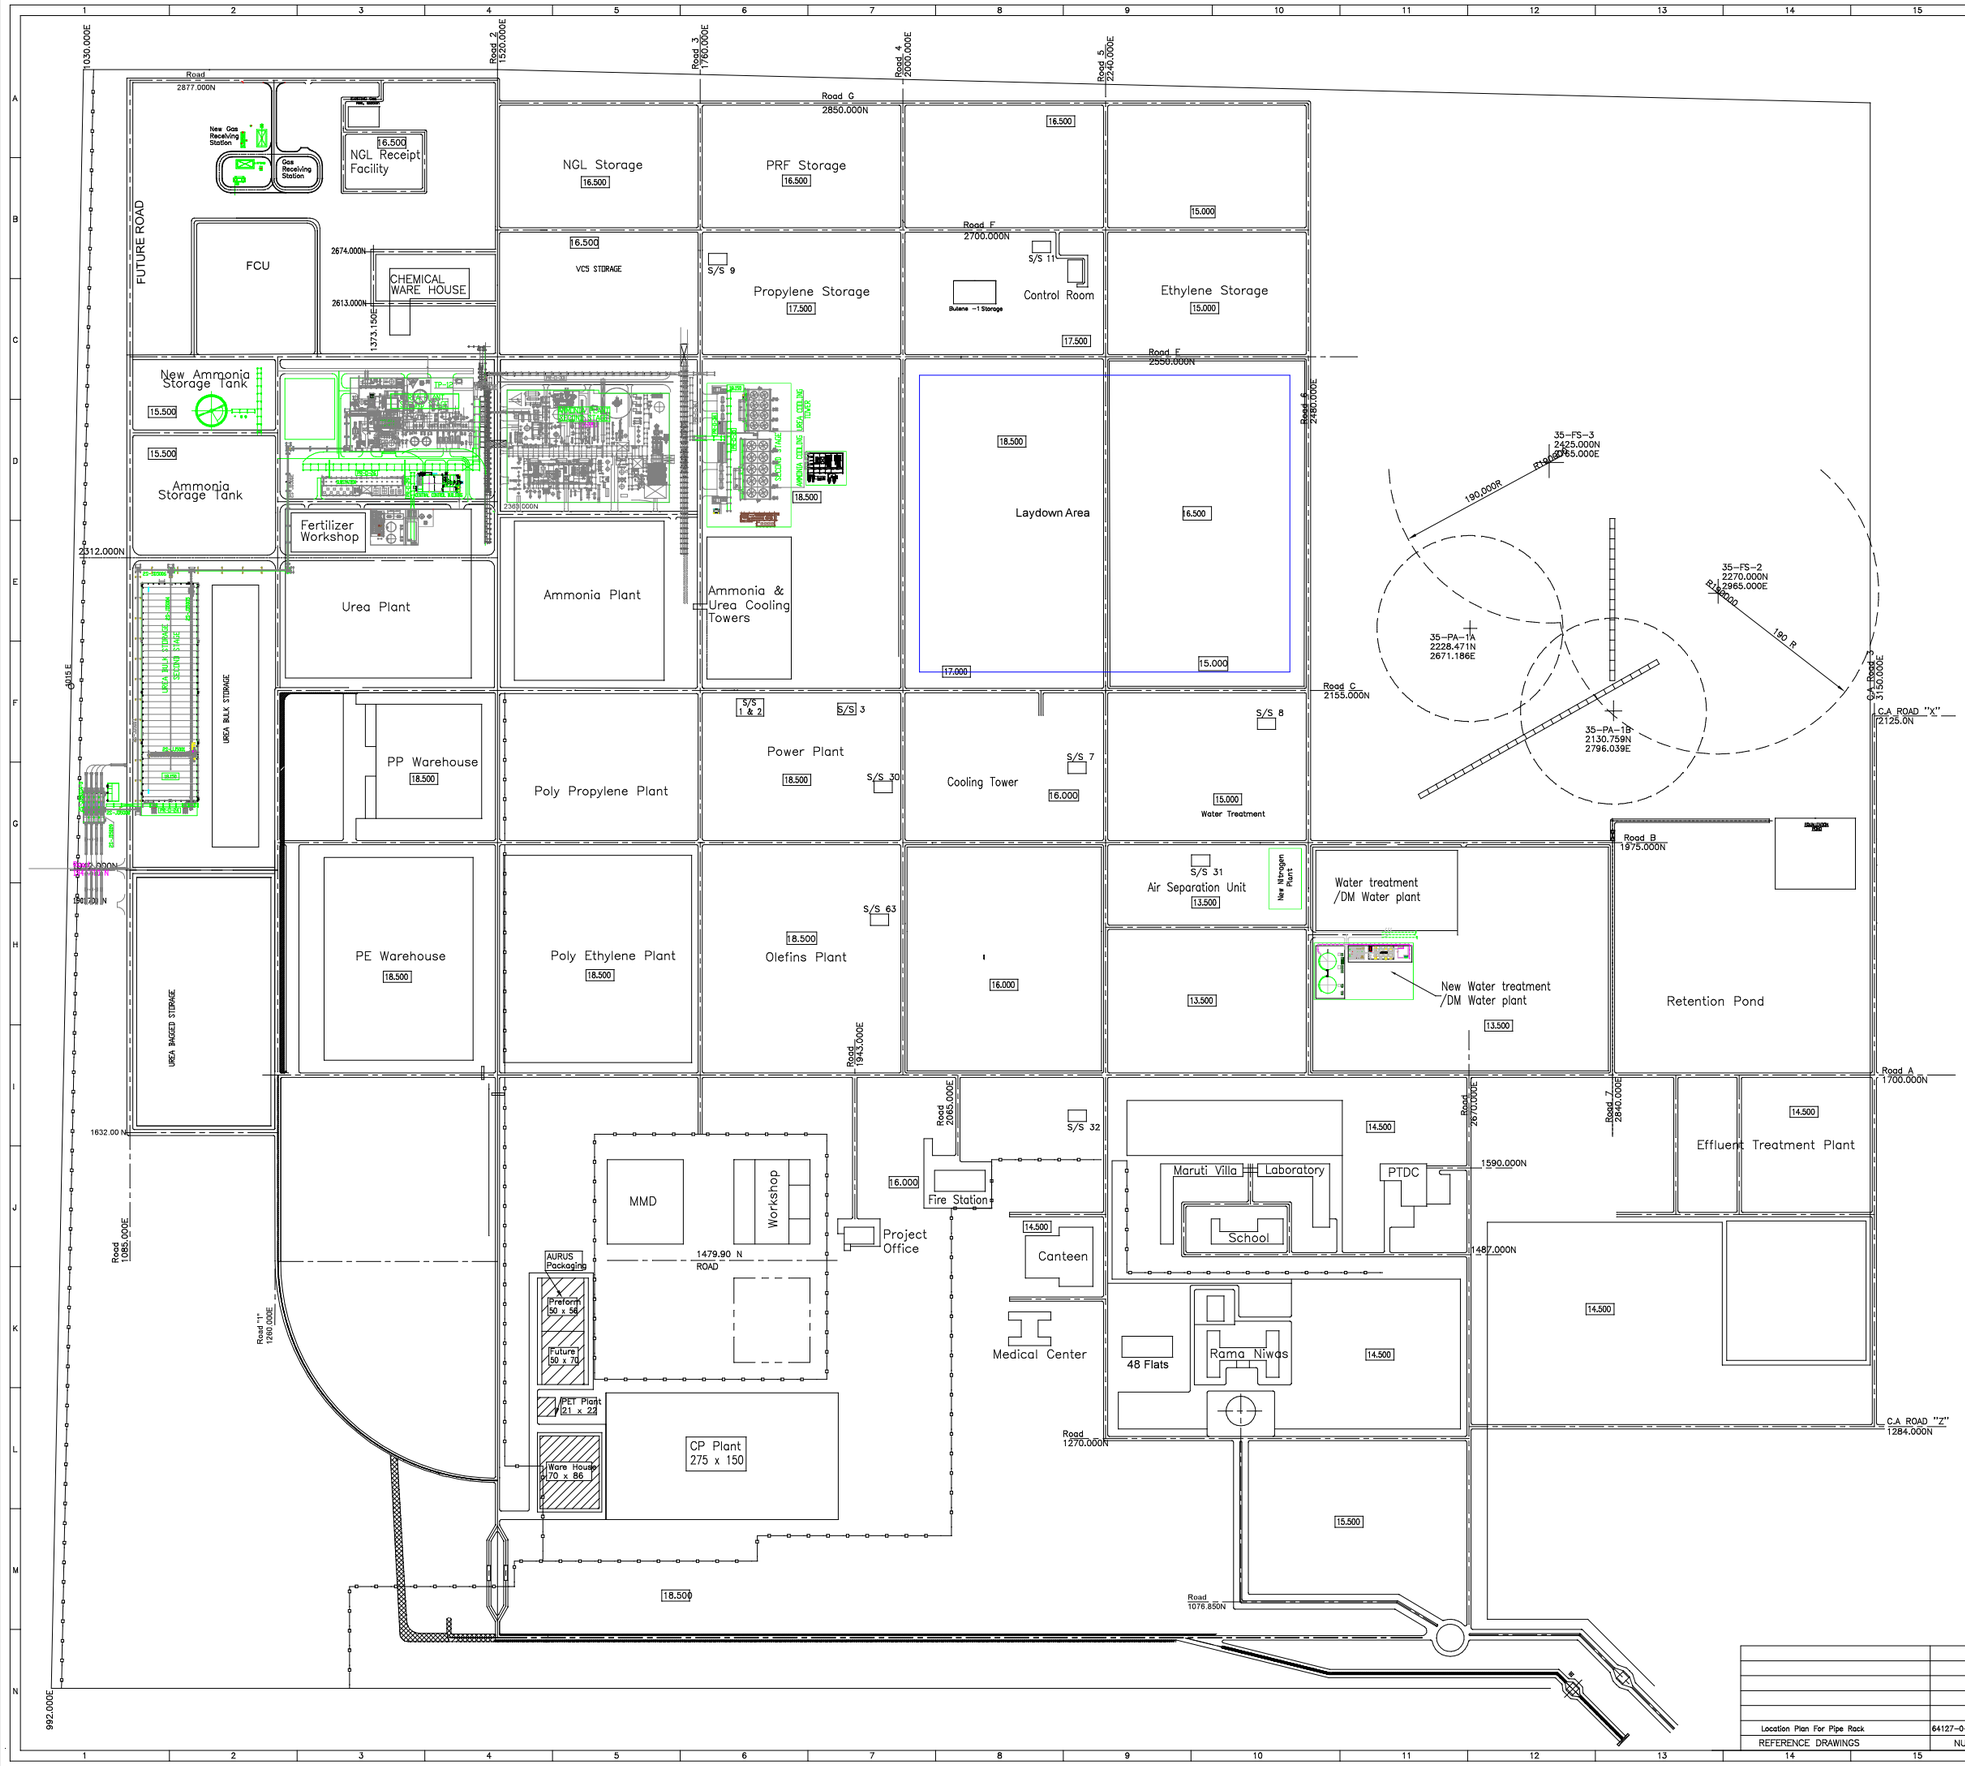

REV.	DATE	DESCRIPTION	PPD.	CKD.	APPD.
0	09.10.17	ISSUED	OCE	SKD	SMM
			REV.	0	

INDORAMA ELEME PETROCHEMICALS

This Drawing is the property of ELEME PETROCHEMICAL COMPANY LTD. NONDISCLOSURE AGREEMENT THAT IS SHALL NOT BE REPRODUCED COPIED LENT OR DISPOSED OF DIRECTLY OR INDIRECTLY NOR USED FOR ANY PURPOSEOF OTHER THAN THAT FOR WHICH IT IS SPECIFICALLY FURNISHEDTHE APPARATUS SHOWN IN THE DRAWING AND IS LENT WITHOUT CONSIDERATION OTHER THAN THE

LOCATION: IEPL, Port Harcourt, Nigeria

SCALE : 1:2500

TITLE: COMPOSITE PLOT PLAN IEPL, NIGERIA

AO DRG. No.: EM63-7500-0001

FILE : EM63-7500-0001_R2

FERTILIZER TRAIN-2 PLANTS PROJECT NECESSARY AREAS

SHT 1 OF 1

REFERENCE DRAWINGS	NUMBERS
Location Plan For Pipe Rack	64127-0-48-31001

SIZE A0